位置 LOCATION

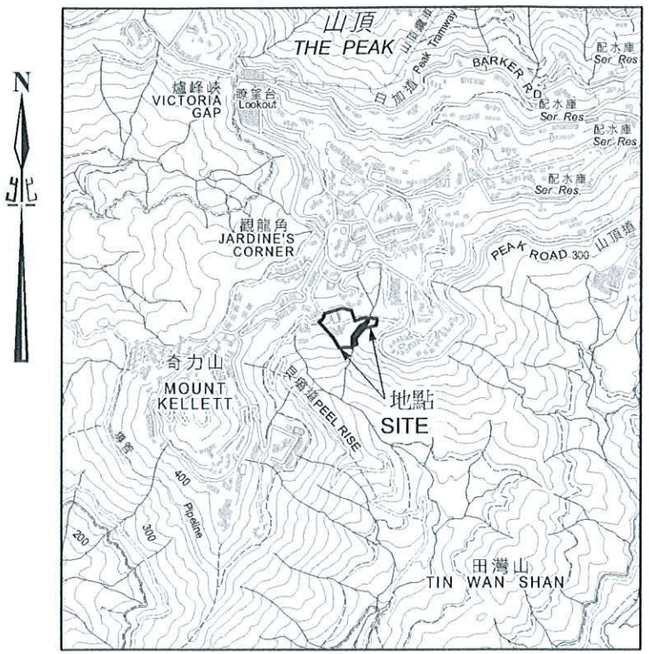

比例 SCALE 1:20000

Site plan showing the site and structures at 75 Peak Road proposed to be declared as a proposed monument

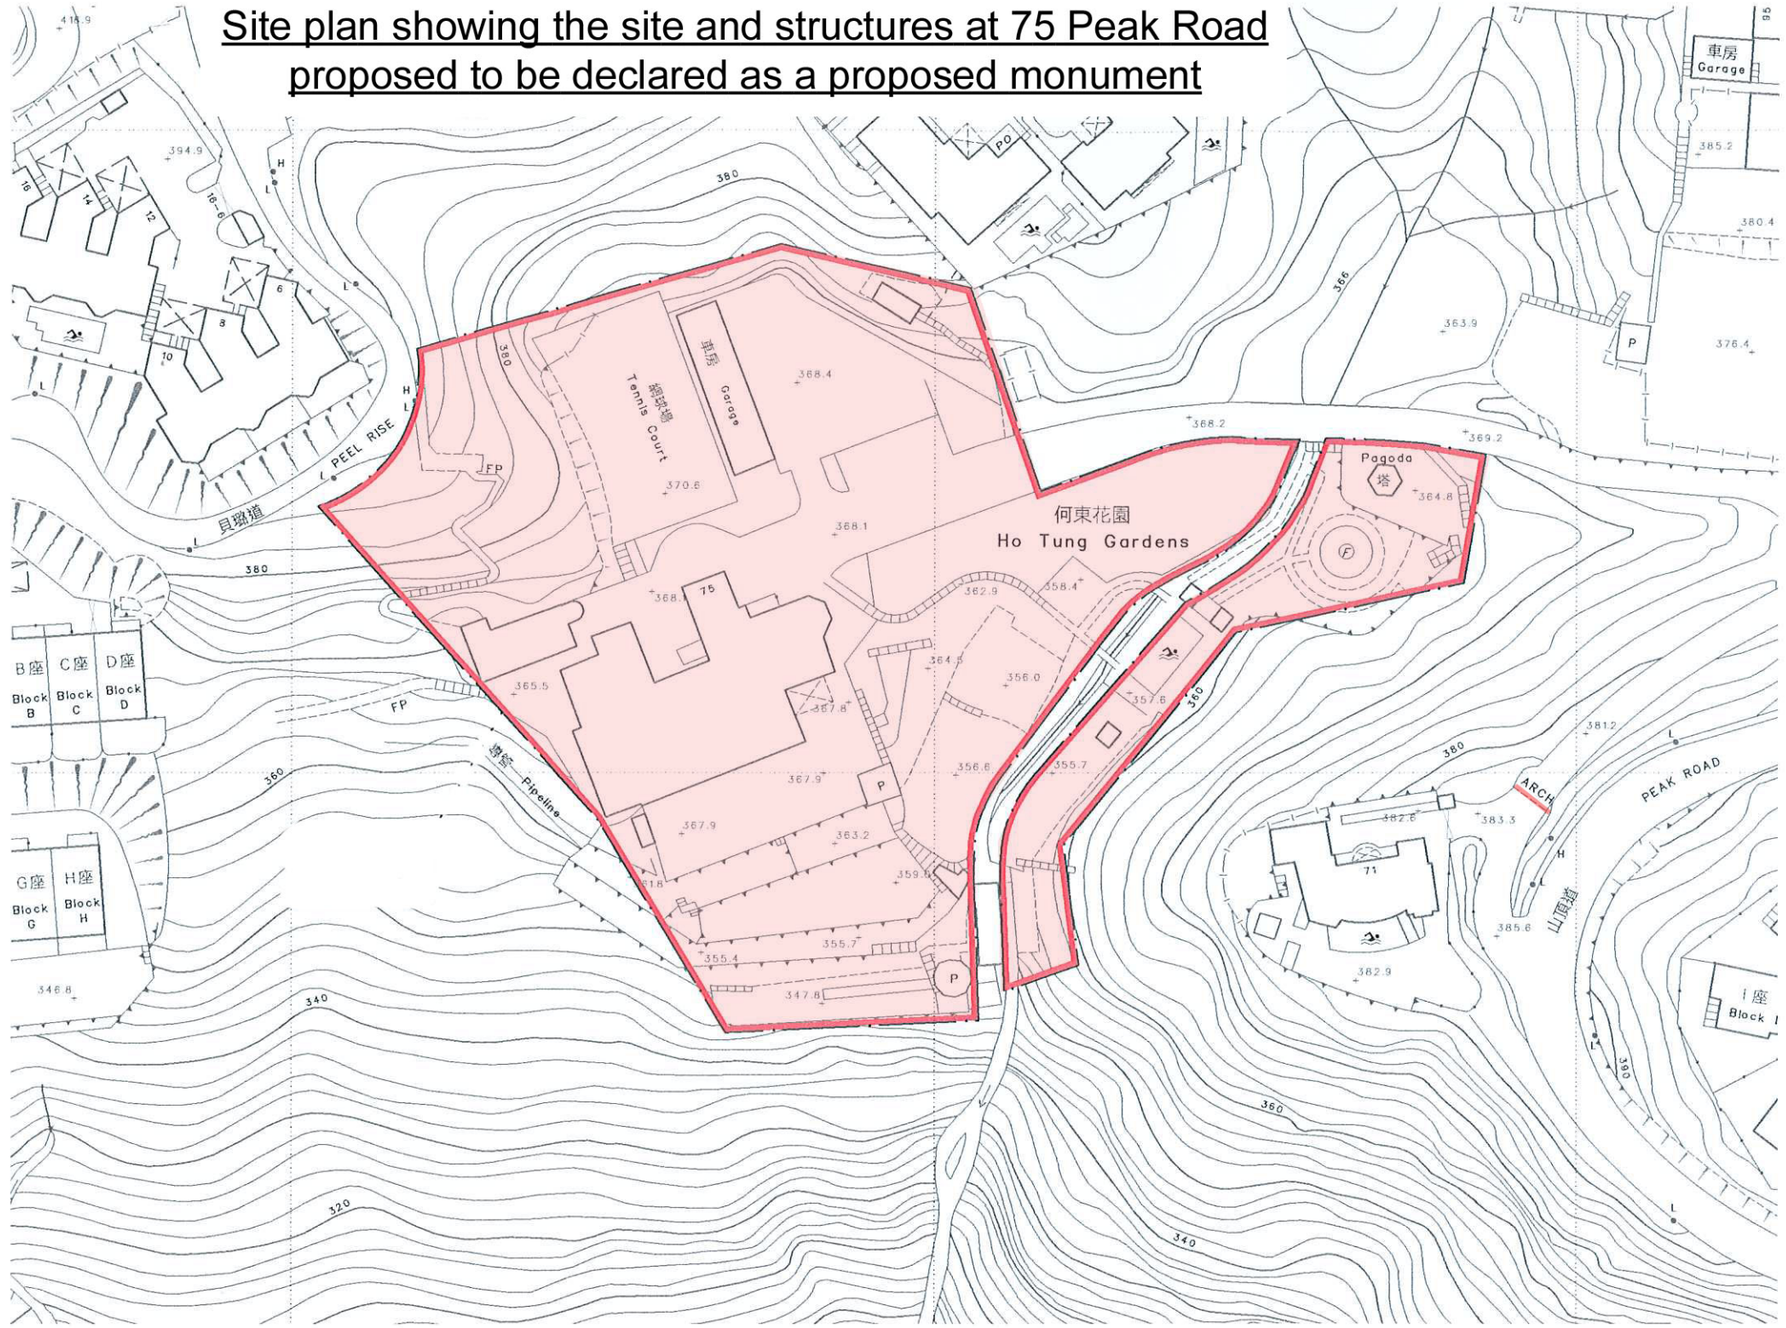

Legend:
Site and structures proposed to be declared as a proposed monument are shaded pink

比例尺 SCALE 1:1 000

米 metres 20 0 20 40 60 80 100 米 metres